
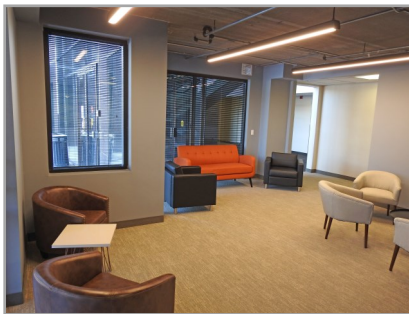


Willow Creek

9800 Shelard Parkway | Plymouth, MN 55441

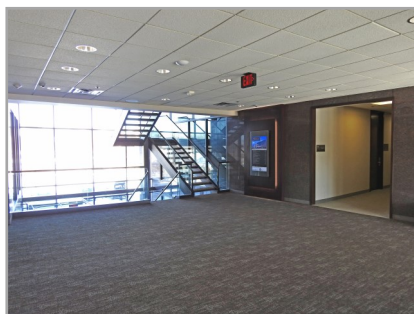

OFFICE SPACE FOR LEASE

Space Available: 3,478 RSF

NNN Rate: \$15.50/RSF

2021 OPEX & RE Taxes: \$11.16/RSF

Operating Expenses: \$7.50/RSF

RE Taxes: \$3.66/RSF

- Immediate access to Hwy 169, I-394, and Hwy 55
- Building conference room
- Lots of natural light
- Underground heated parking
- Ample surface parking
- Bike storage room
- Tenant lounge
- Foodsby

Close proximity to

- Minneapolis CBD
- Restaurants
- Hotels
- West End
- Ridgedale Mall
- Life Time Athletic



Jeff Houg

D: 952-300-9545

M: 612-889-2242

jhoug@shcre.com

www.shcre.com



Willow Creek

9800 Shelard Parkway | Plymouth, MN 55441


Jeff Houg

D: 952-300-9545

M: 612-889-2242

jhoug@shcre.com

www.shcre.com

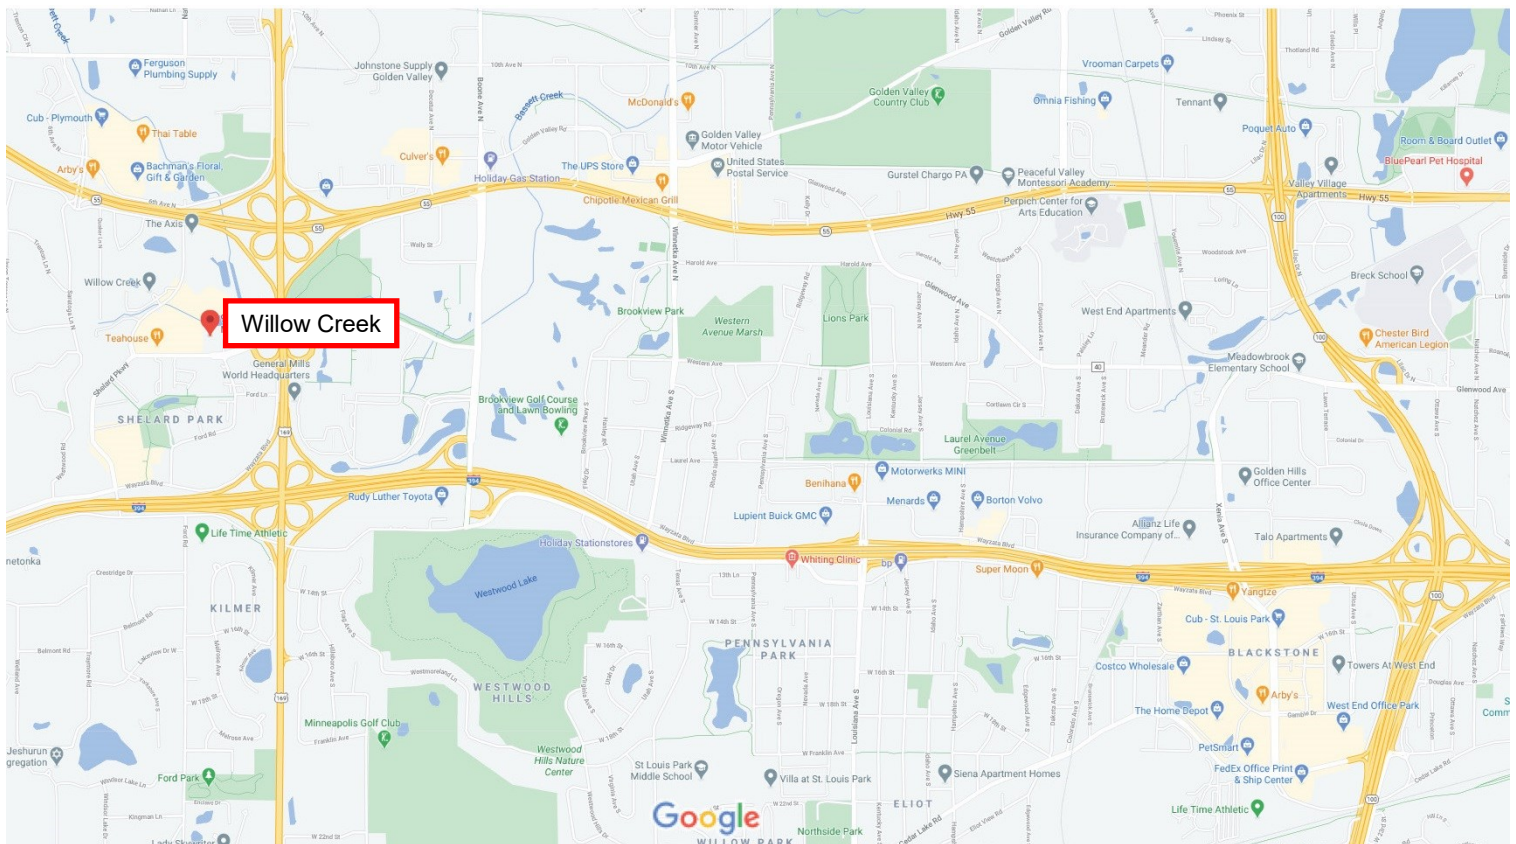

Willow Creek

9800 Shelard Parkway | Plymouth, MN 55441

Jeff Houg


D: 952-300-9545

M: 612-889-2242

jhoug@shcre.com

www.shcre.com



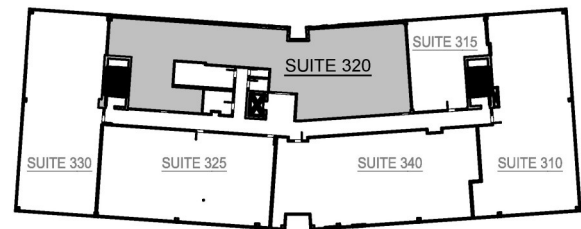

THIRD FLOOR REFERENCE MAP

Scale: 1" = 50'-0"

PLAN NORTH

Suite 320 - 3,478 RSF divisible to 1,436 RSF

